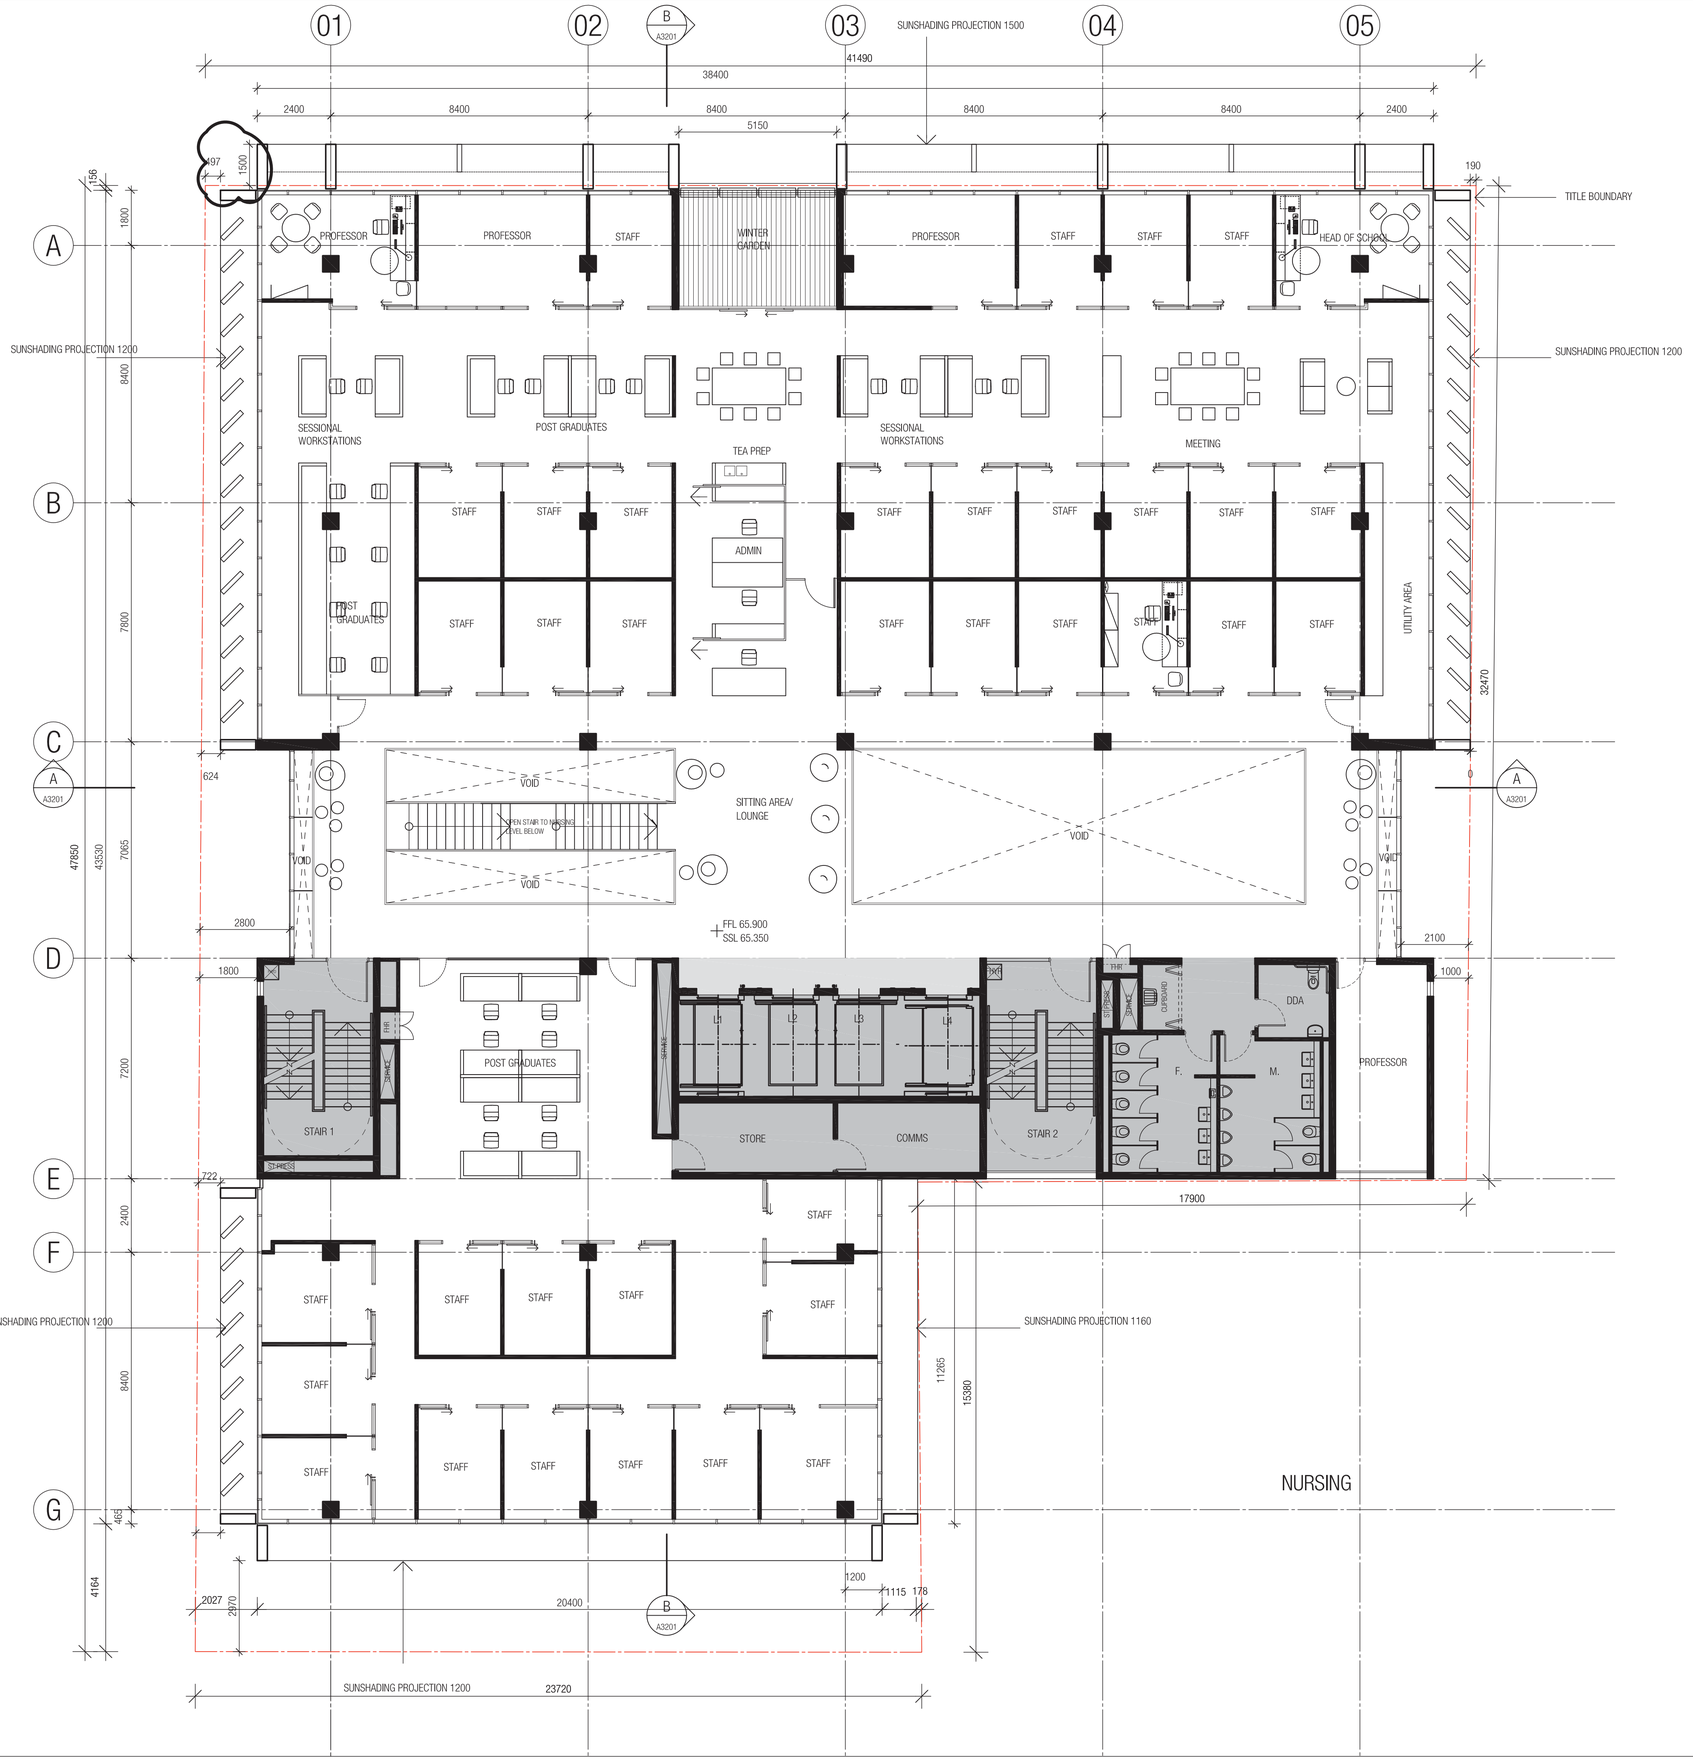

Copyright
WOODS BAGOT

Notes
CONTRACTOR MUST VERIFY ALL DIMENSIONS ON SITE BEFORE COMMENCING WORK OR PREPARING WORKSHOP DRAWINGS. DO NOT SCALE DRAWING.

DISCLAIMER:
1. THESE PLANS ARE PRELIMINARY ONLY AND SUBJECT TO CHANGE PENDING DESIGN DEVELOPMENT, SERVICE AND STRUCTURAL RESOLUTION. THESE DRAWINGS CANNOT BE USED FOR CONSTRUCTION.

2. SPECIAL EQUIPMENT, LOOSE FURNITURE AND AV/IT EQUIPMENT INDICATED ON THE PLANS ARE INDICATIVE ONLY FOR SERVICE AND STRUCTURAL COORDINATION. THEY ARE BY OTHERS AND NOT IN THE SCOPE OF THE BUILDING.

Rev	Description	Date	App'd
TP03	ISSUED FOR INFORMATION	09/10/09	
TP02	ISSUED FOR INFORMATION	31/08/09	
TP01	ISSUED FOR INFORMATION	21/07/09	

Client
AUSTRALIAN CATHOLIC UNIVERSITY
-
-
-

Project
ACU NATIONAL CENTRE FOR HEALTH & WELLBEING
-
17-29 Young Street, Fitzroy

WOODS BAGOT
AUSTRALIA
ASIA
MIDDLE EAST
EUROPE
NORTH AMERICA

Drawing title
FLOOR PLAN
LEVEL 04

Date generated: 01/09/09
Checked: ---
Approved: ---

Scale: 1:100 @ A1 sheet size
50mm on original

Project number: 3-30-1400
Drawing number: SK2204
Revision: TP03

Status
FOR TOWN PLANNING

P:\3-30-1400\A1\5_cad\AutoCAD\Archive\A1_Town Planning Submission\Layout\Sketch\3-30-1400_SK2204_A1.dwg